K:\Commercial\Fuller\adwgs\PARKING.dwg, 4/17/2003 11:00:44 AM, Acrobat Distiller

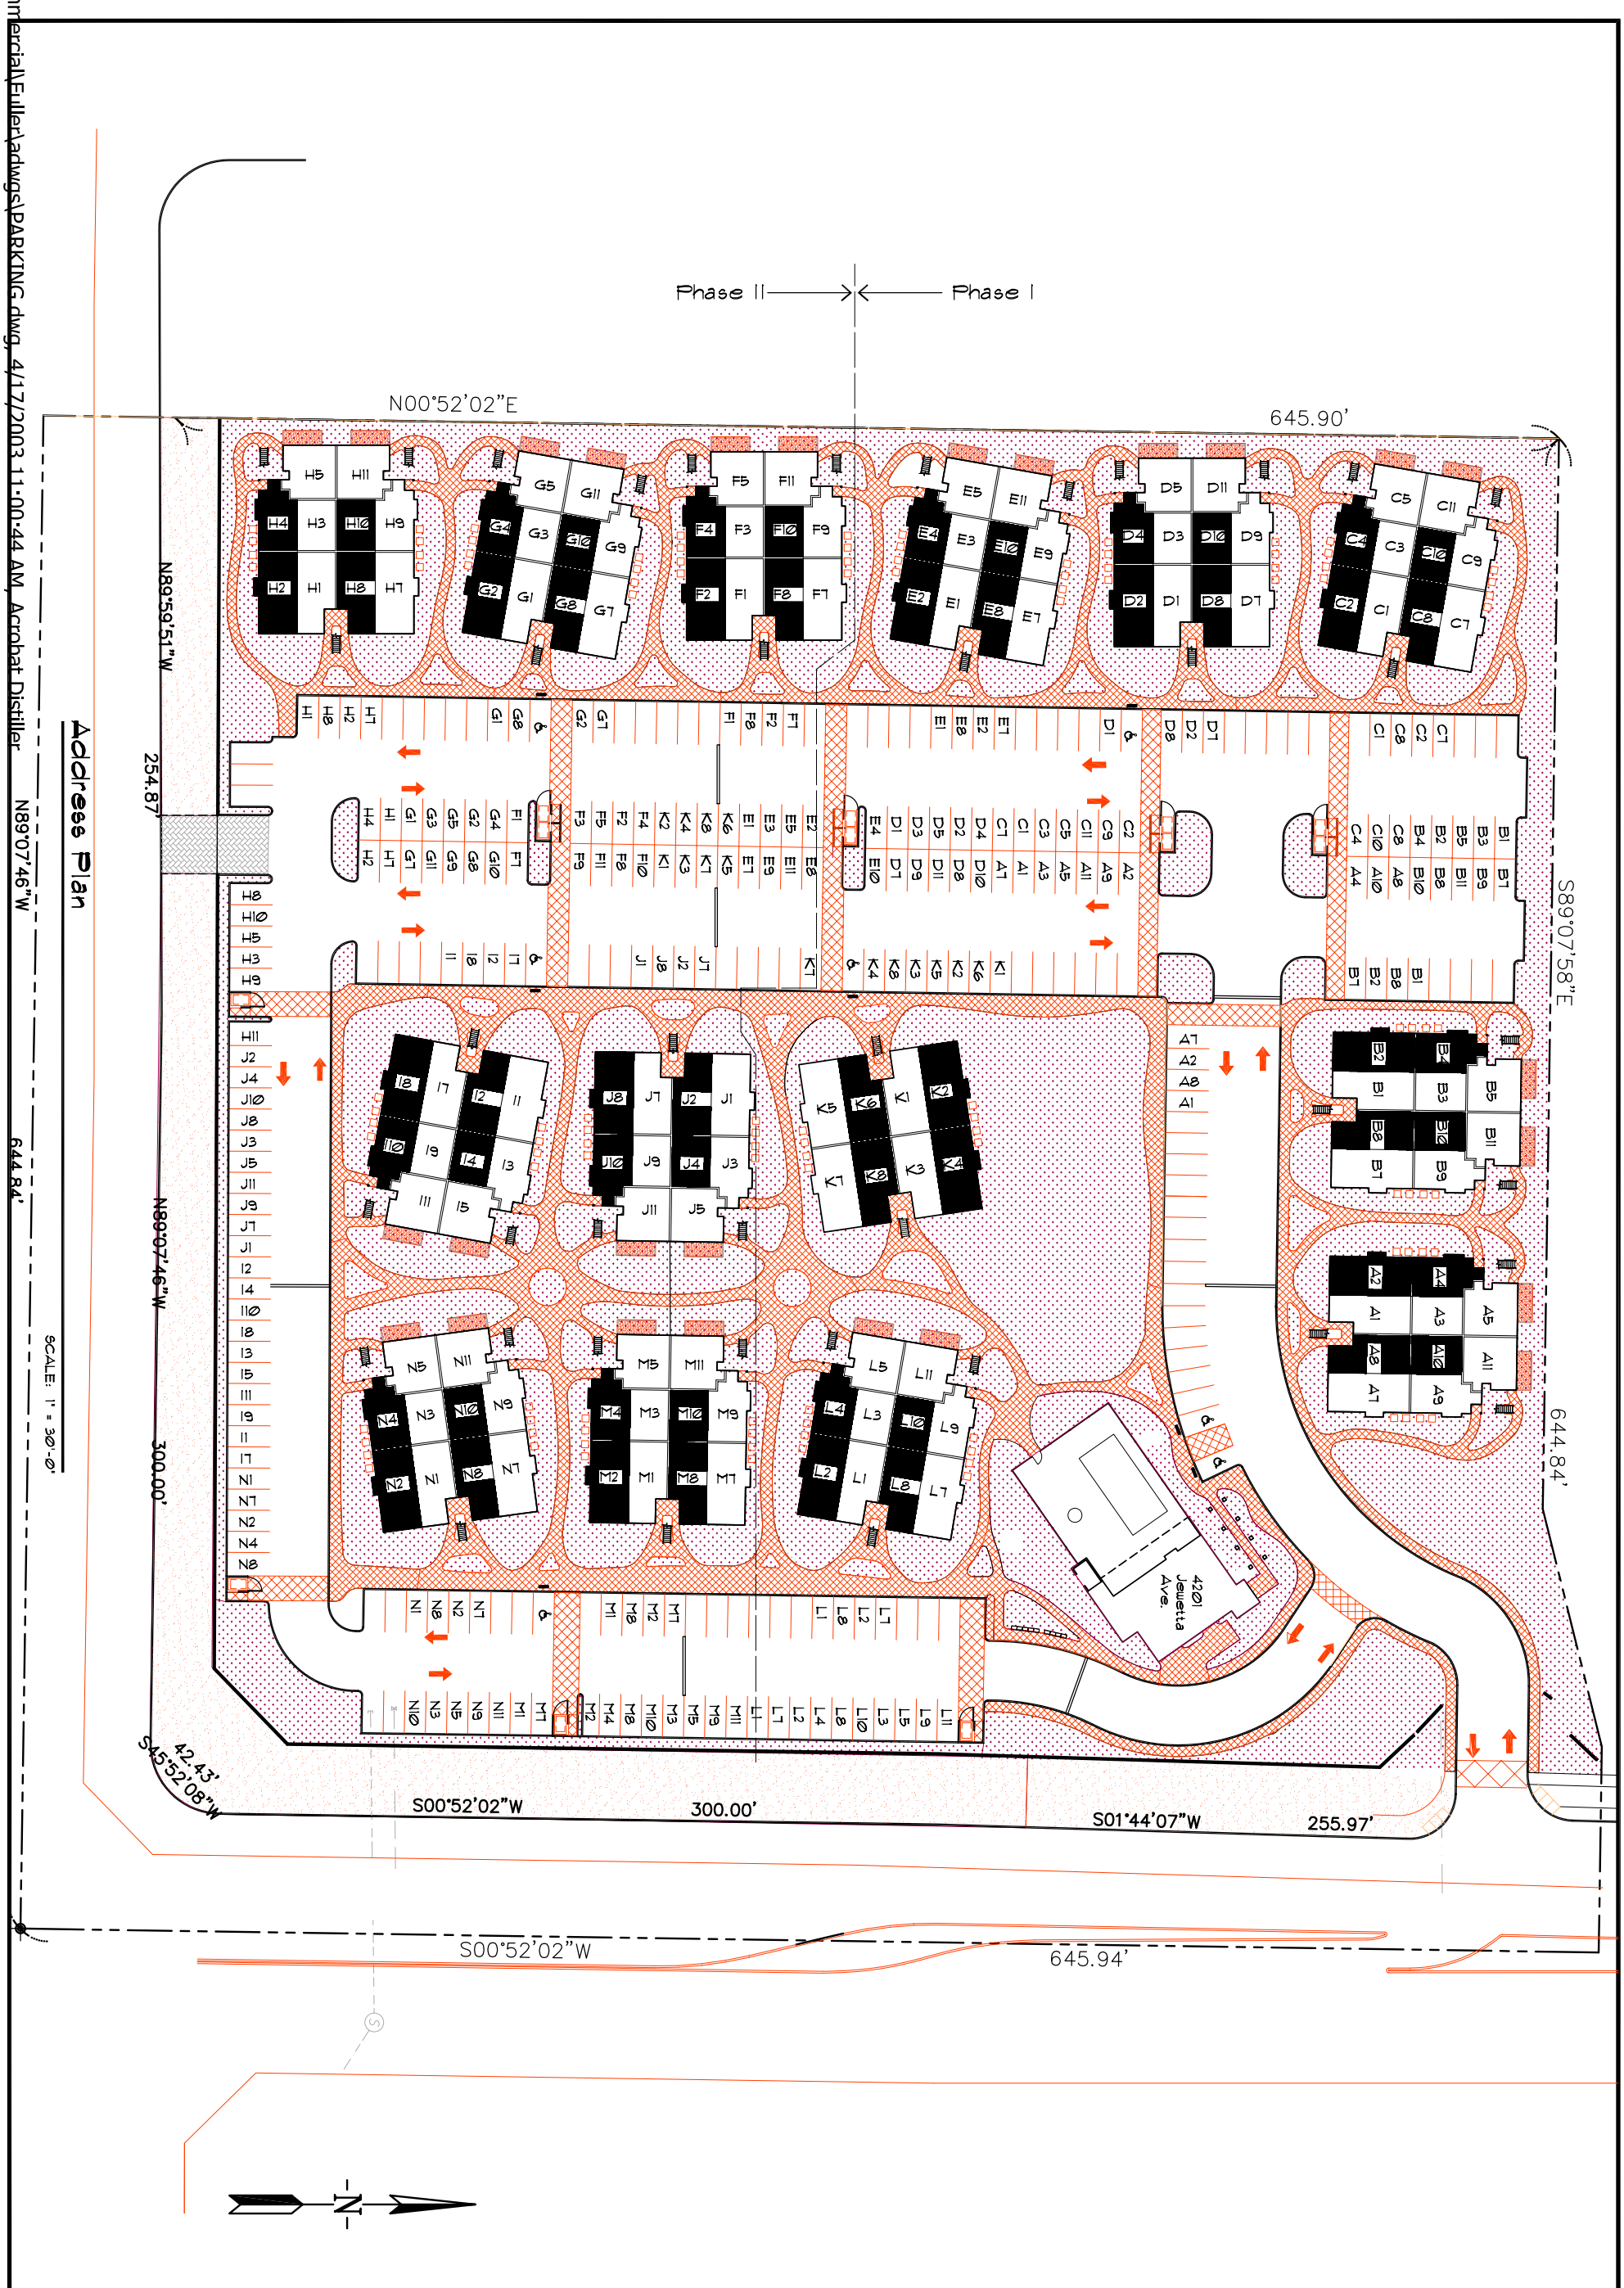

Address Plan

SCALE: 1" = 30'-0"

A-1.2

Revisions	
1	05/20/02
3	02/26/03 sanitation

Project #	01143
Project Manager	kn
Date Drawn	3/28/02
Scale	
Print Date	

Fuller Apartment Homes

Hageman/Jewetta
Bakersfield, CA
Trash enclosures

•ON design•
architects
•925 De La Vina Street • Santa Barbara • California • 93101•
•phone (805) 564-3354 fax (805) 962-3904•

ON DESIGN ARCHITECTS
planning
interior design
structural design

Keith Nolan
A.I.A.
C 22451

Tom Ochsner
A.I.A.
C 22199

Eric J. Heinsohn
Associate, A.I.A.

COPYRIGHT ©1997 BY ON DESIGN ARCHITECTS. ALL RIGHTS RESERVED. NO PART OF THIS DRAWING MAY BE REPRODUCED IN ANY FORM OR BY ANY MEANS WITHOUT PERMISSION IN WRITING FROM ON DESIGN ARCHITECTS.